ELEVATION NOTES:

ALL FIRST FLOOR HOR. HGHTS ARE 8'-1 1/8" UNLESS OTHERWISE NOTED.

ALL SECOND FLOOR HOR. HGHTS ARE 8'-1 1/8" UNLESS OTHERWISE NOTED.

ALL BRICK SILLS SHALL BE PULLED & SLOPED 1"

ALL BRICK SILLS SHALL HAVE WEEP HOLES AT 24"-32" O.C. BENEATH THEM.

ALL MASONRY VENEER LINTELS SHALL HAVE WEEP HOLES AT 24"-32" ABV. THEM.

WEEP HOLES ARE LOCATED AT THE BRICK LEDGE AT 24"-32" O.C.

REFER TO GENERAL NOTES FOR MASONRY VENEER LINTEL SIZES & BEARING

ALL RISERS AT EXIT DOORS & STAIRS SHALL BE 8 1/2" MAX.

BRICK VENEER SHALL BE A MIN. OF 4" ABV. FINISH GRADE

TESTIMONIAL PLEADING AT THE 85TH CPF. ALL BRICK VENEER SILLS, WINDOW/DOOR LINTELS, AND ALL BRICK SILL LOCATIONS.

MIN. VALUE FOR WINDOW GLAZING SHALL BE U=.38 MAX.

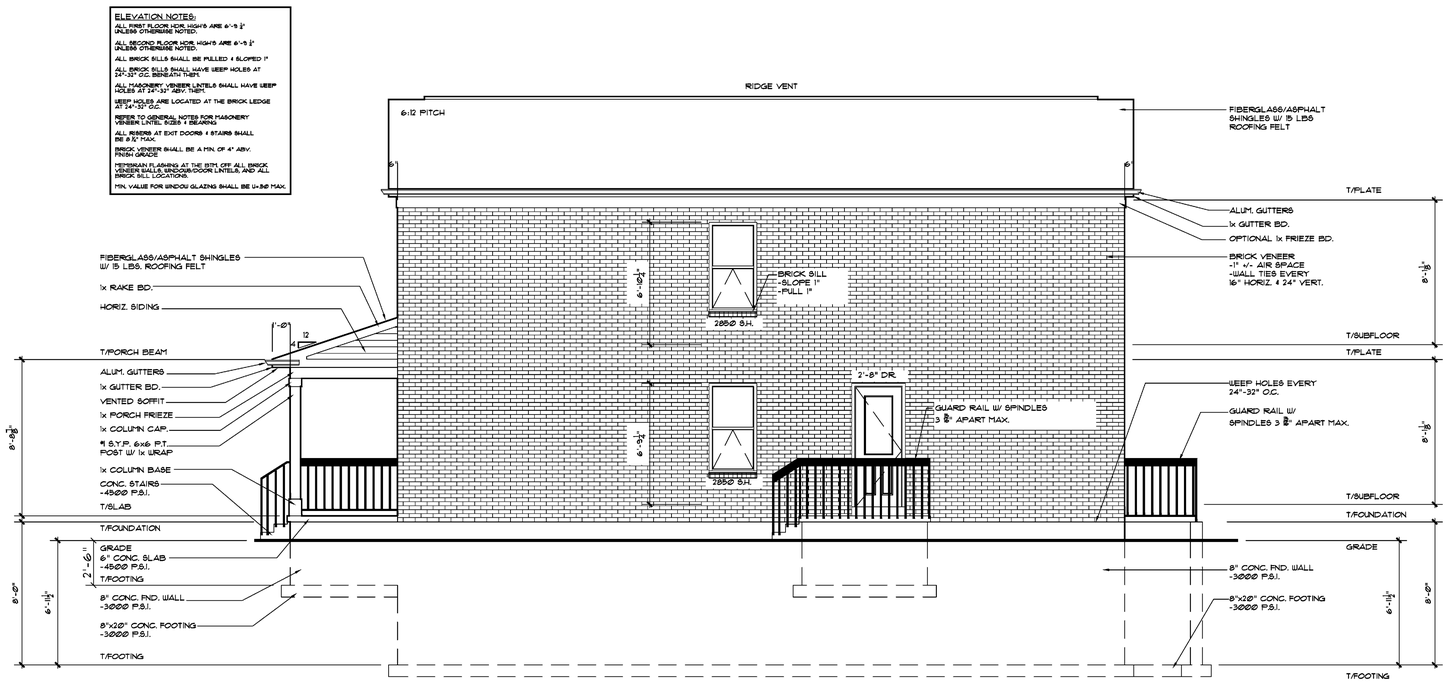

4 RIGHT SIDE ELEVATION

SCALE: 1/4" = 1'-0"

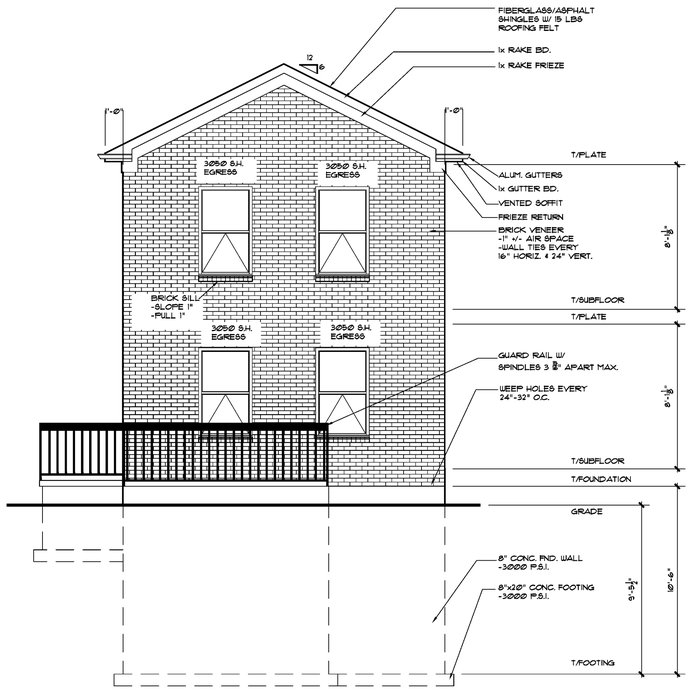

3 REAR ELEVATION

SCALE: 1/4" = 1'-0"

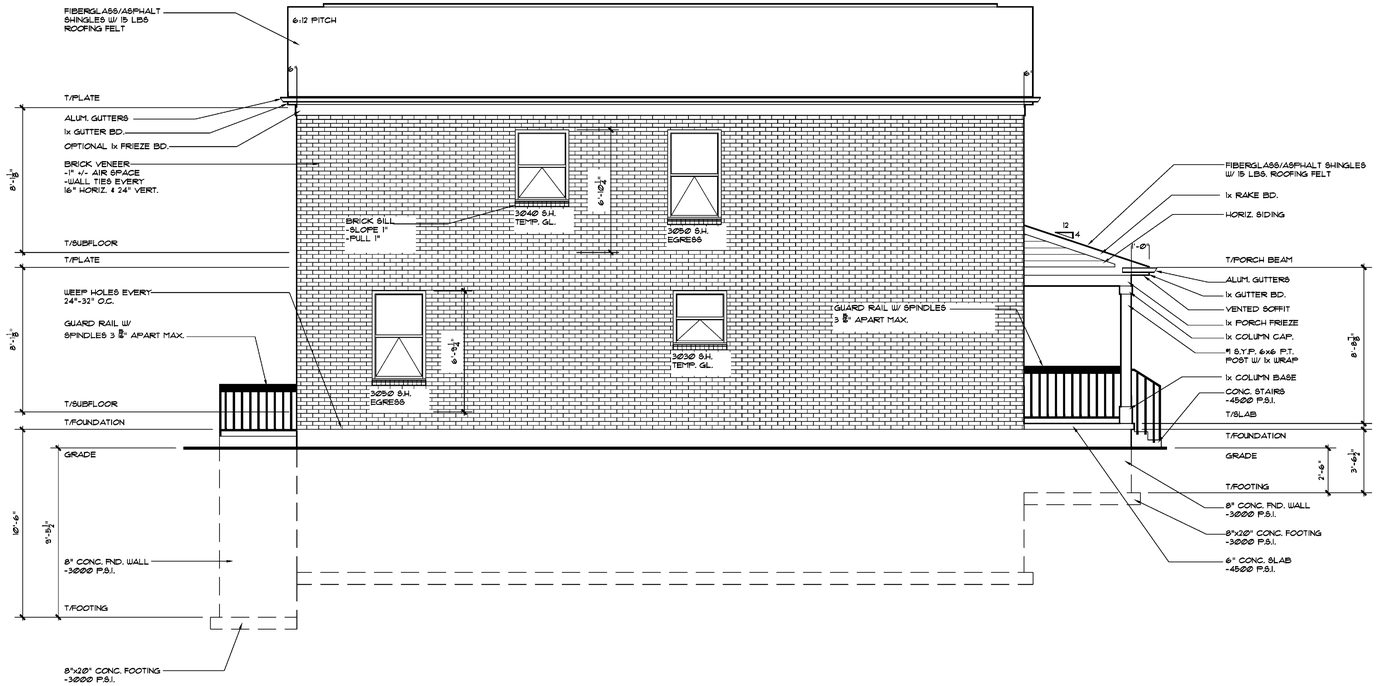

1 LEFT SIDE ELEVATION

SCALE: 1/4" = 1'-0"

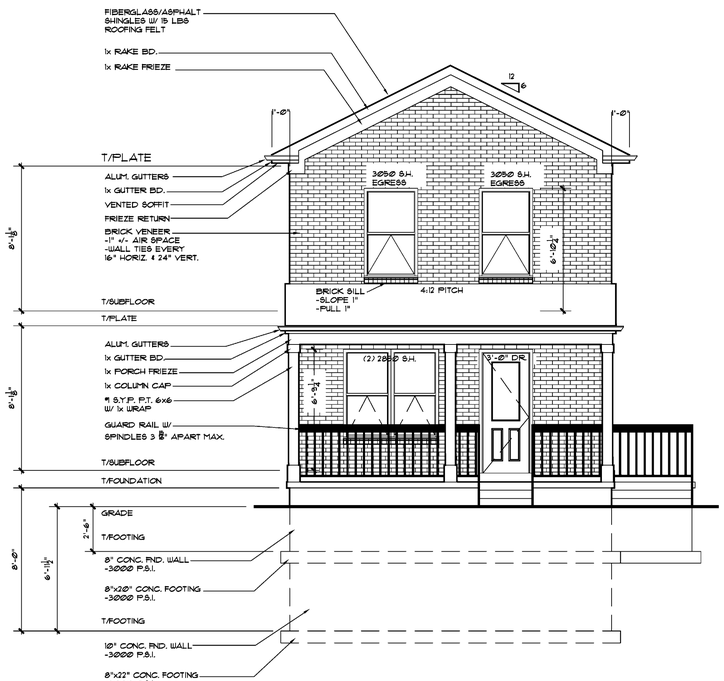

2 FRONT ELEVATION

SCALE: 1/4" = 1'-0"

FUTURE RESIDENCE FOR:

Housing Opportunities of Northern Kentucky
502 Fry St.
Covington, Kentucky 41011

March 29, 2011

PREPARED BY: EMILY RENEE DESIGNS, L.L.C. 513-834-5232

PLAN #: 11-002

Emily Renee Designs reserves all property rights in these plans. These plans are not to be reproduced, changed, or copied in any manner. They are not to be given to a third party, either in full or in part, without first receiving written permission from Emily Renee Designs. In the event these plans are used by a third party, Emily Renee Designs shall be held harmless.

1.0